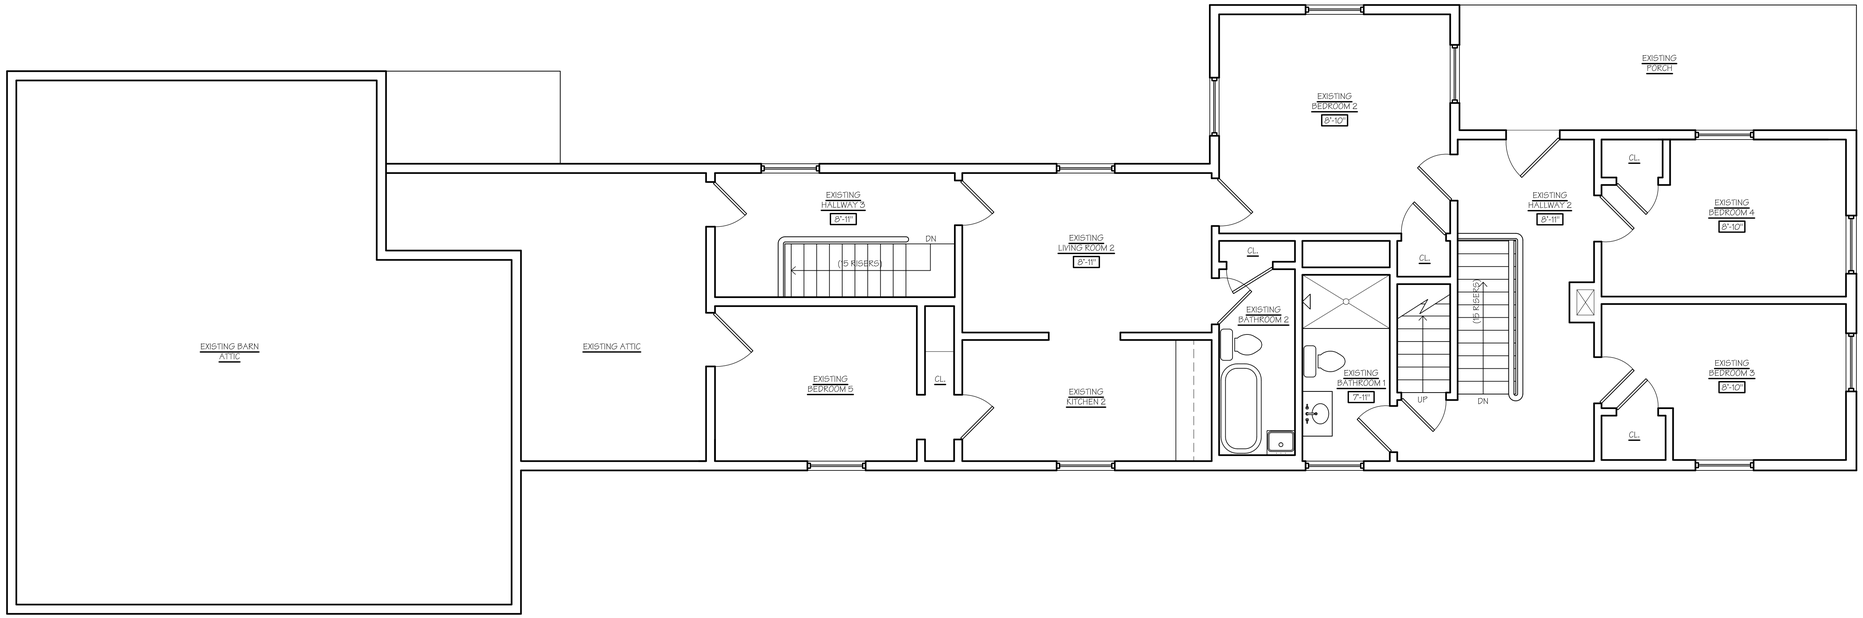

1 EXISTING SECOND FLOOR PLAN

SCALE: 1/4" = 1'-0"
1,172 SF (EXCLUDING ATTIC)

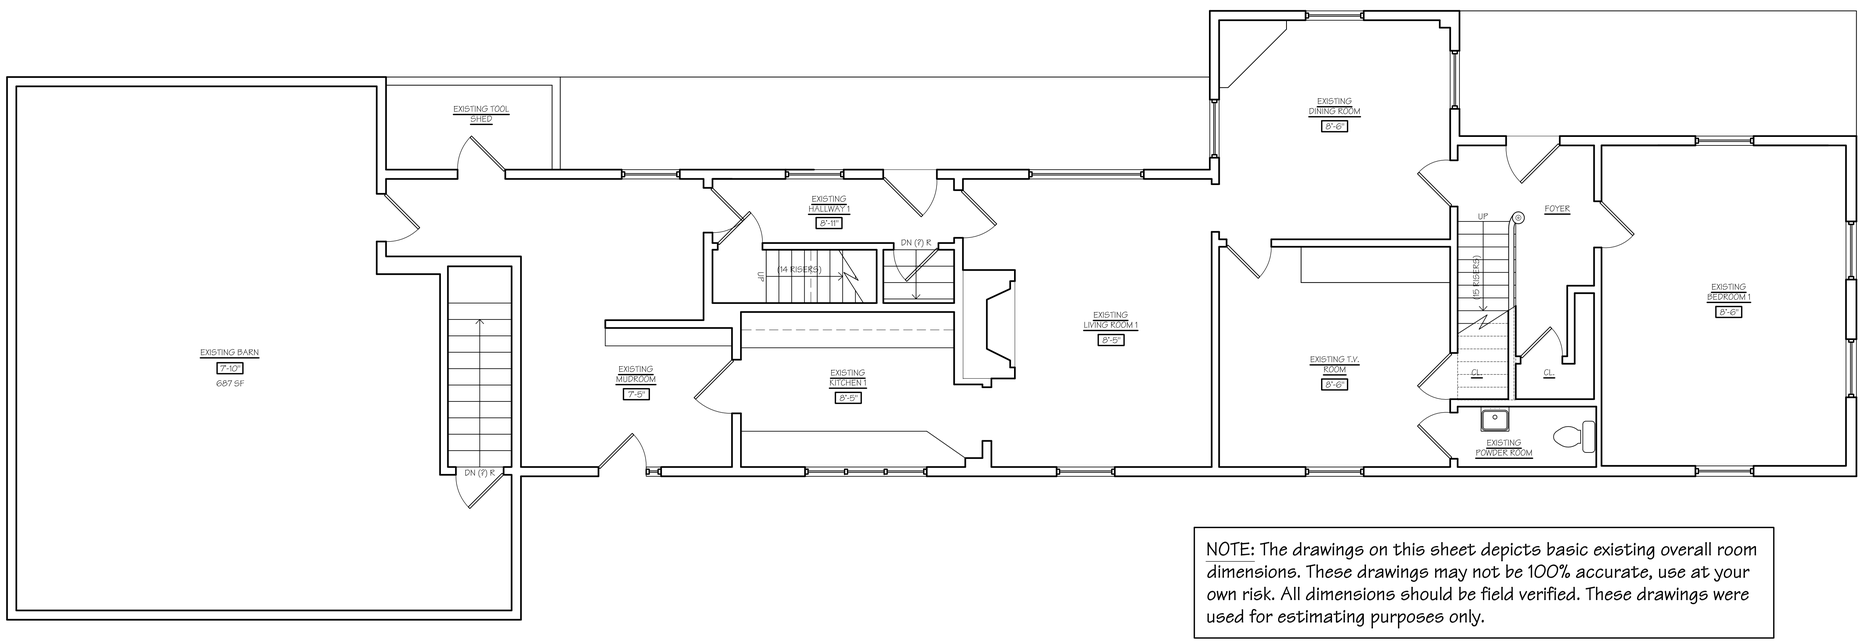

2 EXISTING FIRST FLOOR PLAN

SCALE: 1/4" = 1'-0"
1,380 SF (EXCLUDING BARN)

NOTE: The drawings on this sheet depicts basic existing overall room dimensions. These drawings may not be 100% accurate, use at your own risk. All dimensions should be field verified. These drawings were used for estimating purposes only.

NORTH

3/21/14	RECORD
DATE:	FOR:

ISSUE LOG

DANIEL SCULLY ARCHITECTS
17 Elm Street · Keene NH 03431
603/357-4544 · Fax 603/357-4545

271 ROXBURY STREET

271 ROXBURY STREET
KEENE, NEW HAMPSHIRE

EXISTING FLOOR PLANS

SCALE: 1/4" = 1'-0"
JOB#: 090802
DRAWN: AMW

EC.1